





Future Infrastructure Premium Living.

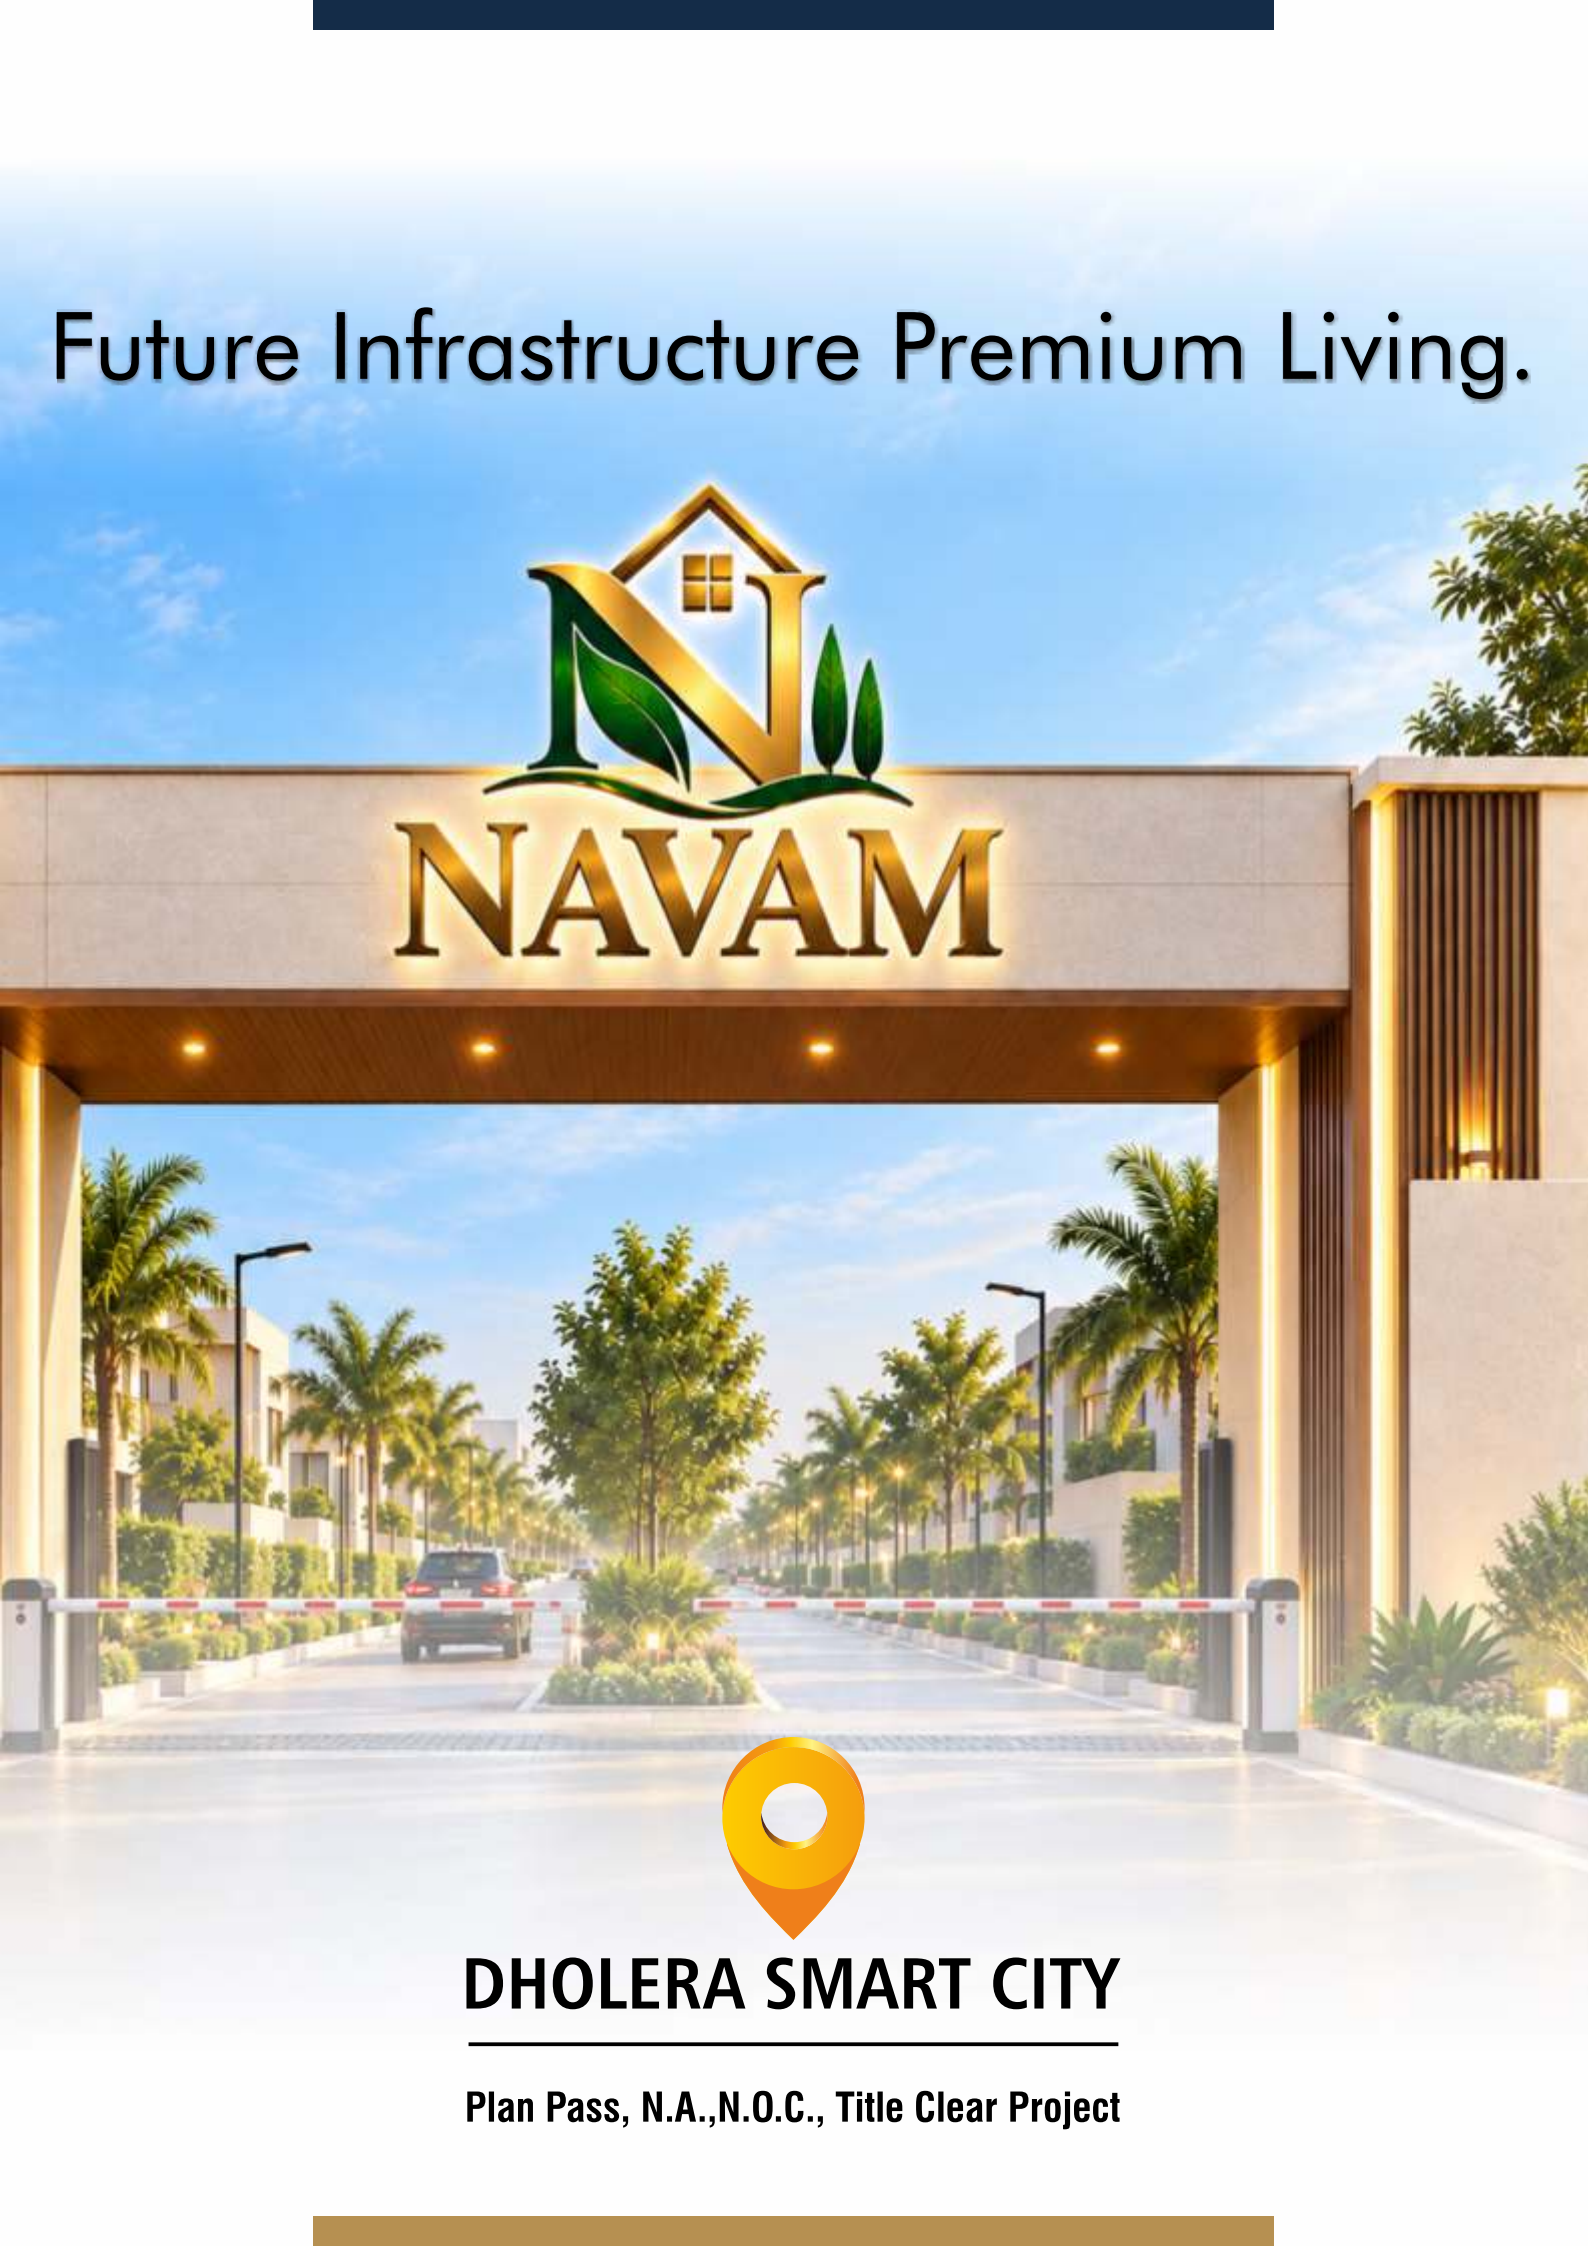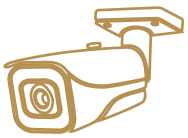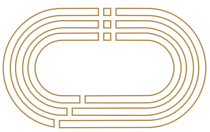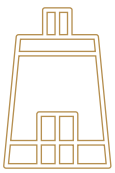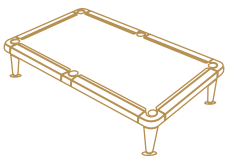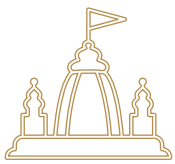

DHOLERA SMART CITY

Plan Pass, N.A.,N.O.C., Title Clear Project

AMENITIES

 Entry gate	 vector Club	 security cabin	 Children's Play Area
 Swimming Pool	 Seating Area	 CCTV Camera	 24 Hrs Water
 Jogging Track Area	 Box Cricket	 Table Tennis	 Pool Table
 Temple	 Flower Garden	 Open Gym	



PLOT AREA TABLE

SUB PLOT	CARPET AREA (SQ. YDS)	SBA (SQ. YDS)
1	112	195
2	58	100
3	58	100
4	58	100
5	105	182
6	109	189
7	58	100
8	58	100
9	58	100
10	132	229
11	110	191
12	58	100
13	58	100
14	58	100
15	58	100
16	109	189
17	109	189
18	58	100
19	58	100
20	58	100
21	58	100
22	129	224
23	107	186
24	58	100
25	58	100
26	58	100
27	58	100
28	58	100
29	109	189
30	58	100
31	58	100
32	58	100
33	58	100
34	58	100
35	58	100
36	58	100
37	58	100
38	58	100
39	58	100
40	58	100
41	58	100
42	58	100
43	58	100
44	105	182
45	105	182
46	58	100
47	58	100
48	58	100
49	58	100
50	58	100
51	58	100
52	58	100
53	58	100
54	58	100
55	58	100
56	58	100
57	5	[illegible]
[illegible]	[illegible]	[illegible]

SUB PLOT	CARPET AREA (SQ. YDS)	SBA (SQ. YDS)
59	58	100
60	58	100
61	58	100
62	58	100
63	58	100
64	58	100
65	58	100
66	58	100
67	58	100
68	58	100
69	58	100
70	58	100
71	58	100
72	58	100
73	58	100
74	105	182
75	105	182
76	58	100
77	58	100
78	58	100
79	58	100
80	58	100
81	58	100
82	58	100
83	58	100
84	58	100
85	58	100
86	58	100
87	58	100
88	58	100
89	58	100
90	58	100
91	58	100
92	58	100
93	58	100
94	58	100
95	58	100
96	58	100
97	58	100
98	58	100
99	58	100
100	58	100
101	58	100
102	58	100
103	58	100
104	105	182
105	105	182
106	58	100
107	58	100
108	58	100
109	58	100
110	58	100
111	58	100
112	58	100
113	58	100
114	58	100
115	58	100
116	58	100

SUB PLOT	CARPET AREA (SQ. YDS)	SBA (SQ. YDS)
117	58	100
118	58	100
119	58	100
120	58	100
121	58	100
122	58	100
123	58	100
124	58	100
125	58	100
126	58	100
127	58	100
128	58	100
129	58	100
130	58	100
131	58	100
132	58	100
133	58	100
134	105	182
135	109	190
136	58	100
137	58	100
138	58	100
139	58	100
140	58	100
141	58	100
142	58	100
143	95	165
144	95	165
145	58	100
146	58	100
147	58	100
148	58	100
149	58	100
150	58	100
151	58	100
152	75	130
153	109	190
154	58	100
155	58	100
156	58	100
157	58	100
158	58	100
159	118	205
160	118	205
161	58	100
162	58	100
163	58	100
164	58	100
165	58	100
166	75	130
167	81	141
168	58	100
169	58	100
170	58	100
171	58	100
172	58	100
173	58	100
174	58	100

SUB PLOT	CARPET AREA (SQ. YDS)	SBA (SQ. YDS)
175	58	100
176	58	100
177	58	100
178	58	100
179	58	100
180	120	209
181	120	209
182	58	100
183	58	100
184	58	100
185	58	100
186	58	100
187	58	100
188	58	100
189	58	100
190	58	100
191	58	100
192	58	100
193	58	100
194	65	114
195	97	168
196	58	100
197	58	100
198	58	100
199	58	100
200	58	100
201	58	100
202	58	100
203	58	100
204	58	100
205	58	100
206	58	100
207	120	209
208	120	209
209	58	100
210	58	100
211	58	100
212	58	100
213	58	100
214	58	100
215	58	100
216	58	100
217	58	100
218	58	100
219	58	100
220	81	141
221	201	350
222	237	411
223	250	435
224	58	100
225	58	100
226	58	100
227	58	100
228	58	100
229	58	100
230	113	197

Location Map



N

AHMEDABAD
EXPRESS WAY

Navagam

Dholera Junction

Master Plan

5 Star Resort

Reliance LAND

Cottage Studio Township

NAVAM

Adhelai Circle

Sea Link

Kotra Toll Plaza

Bhavnagar




Blackbuck Sanctuary

Kalpasar Dam


LAYOUT PLAN

NAVAM

Plan Pass
N.A., N.O.C., Title Clear Project

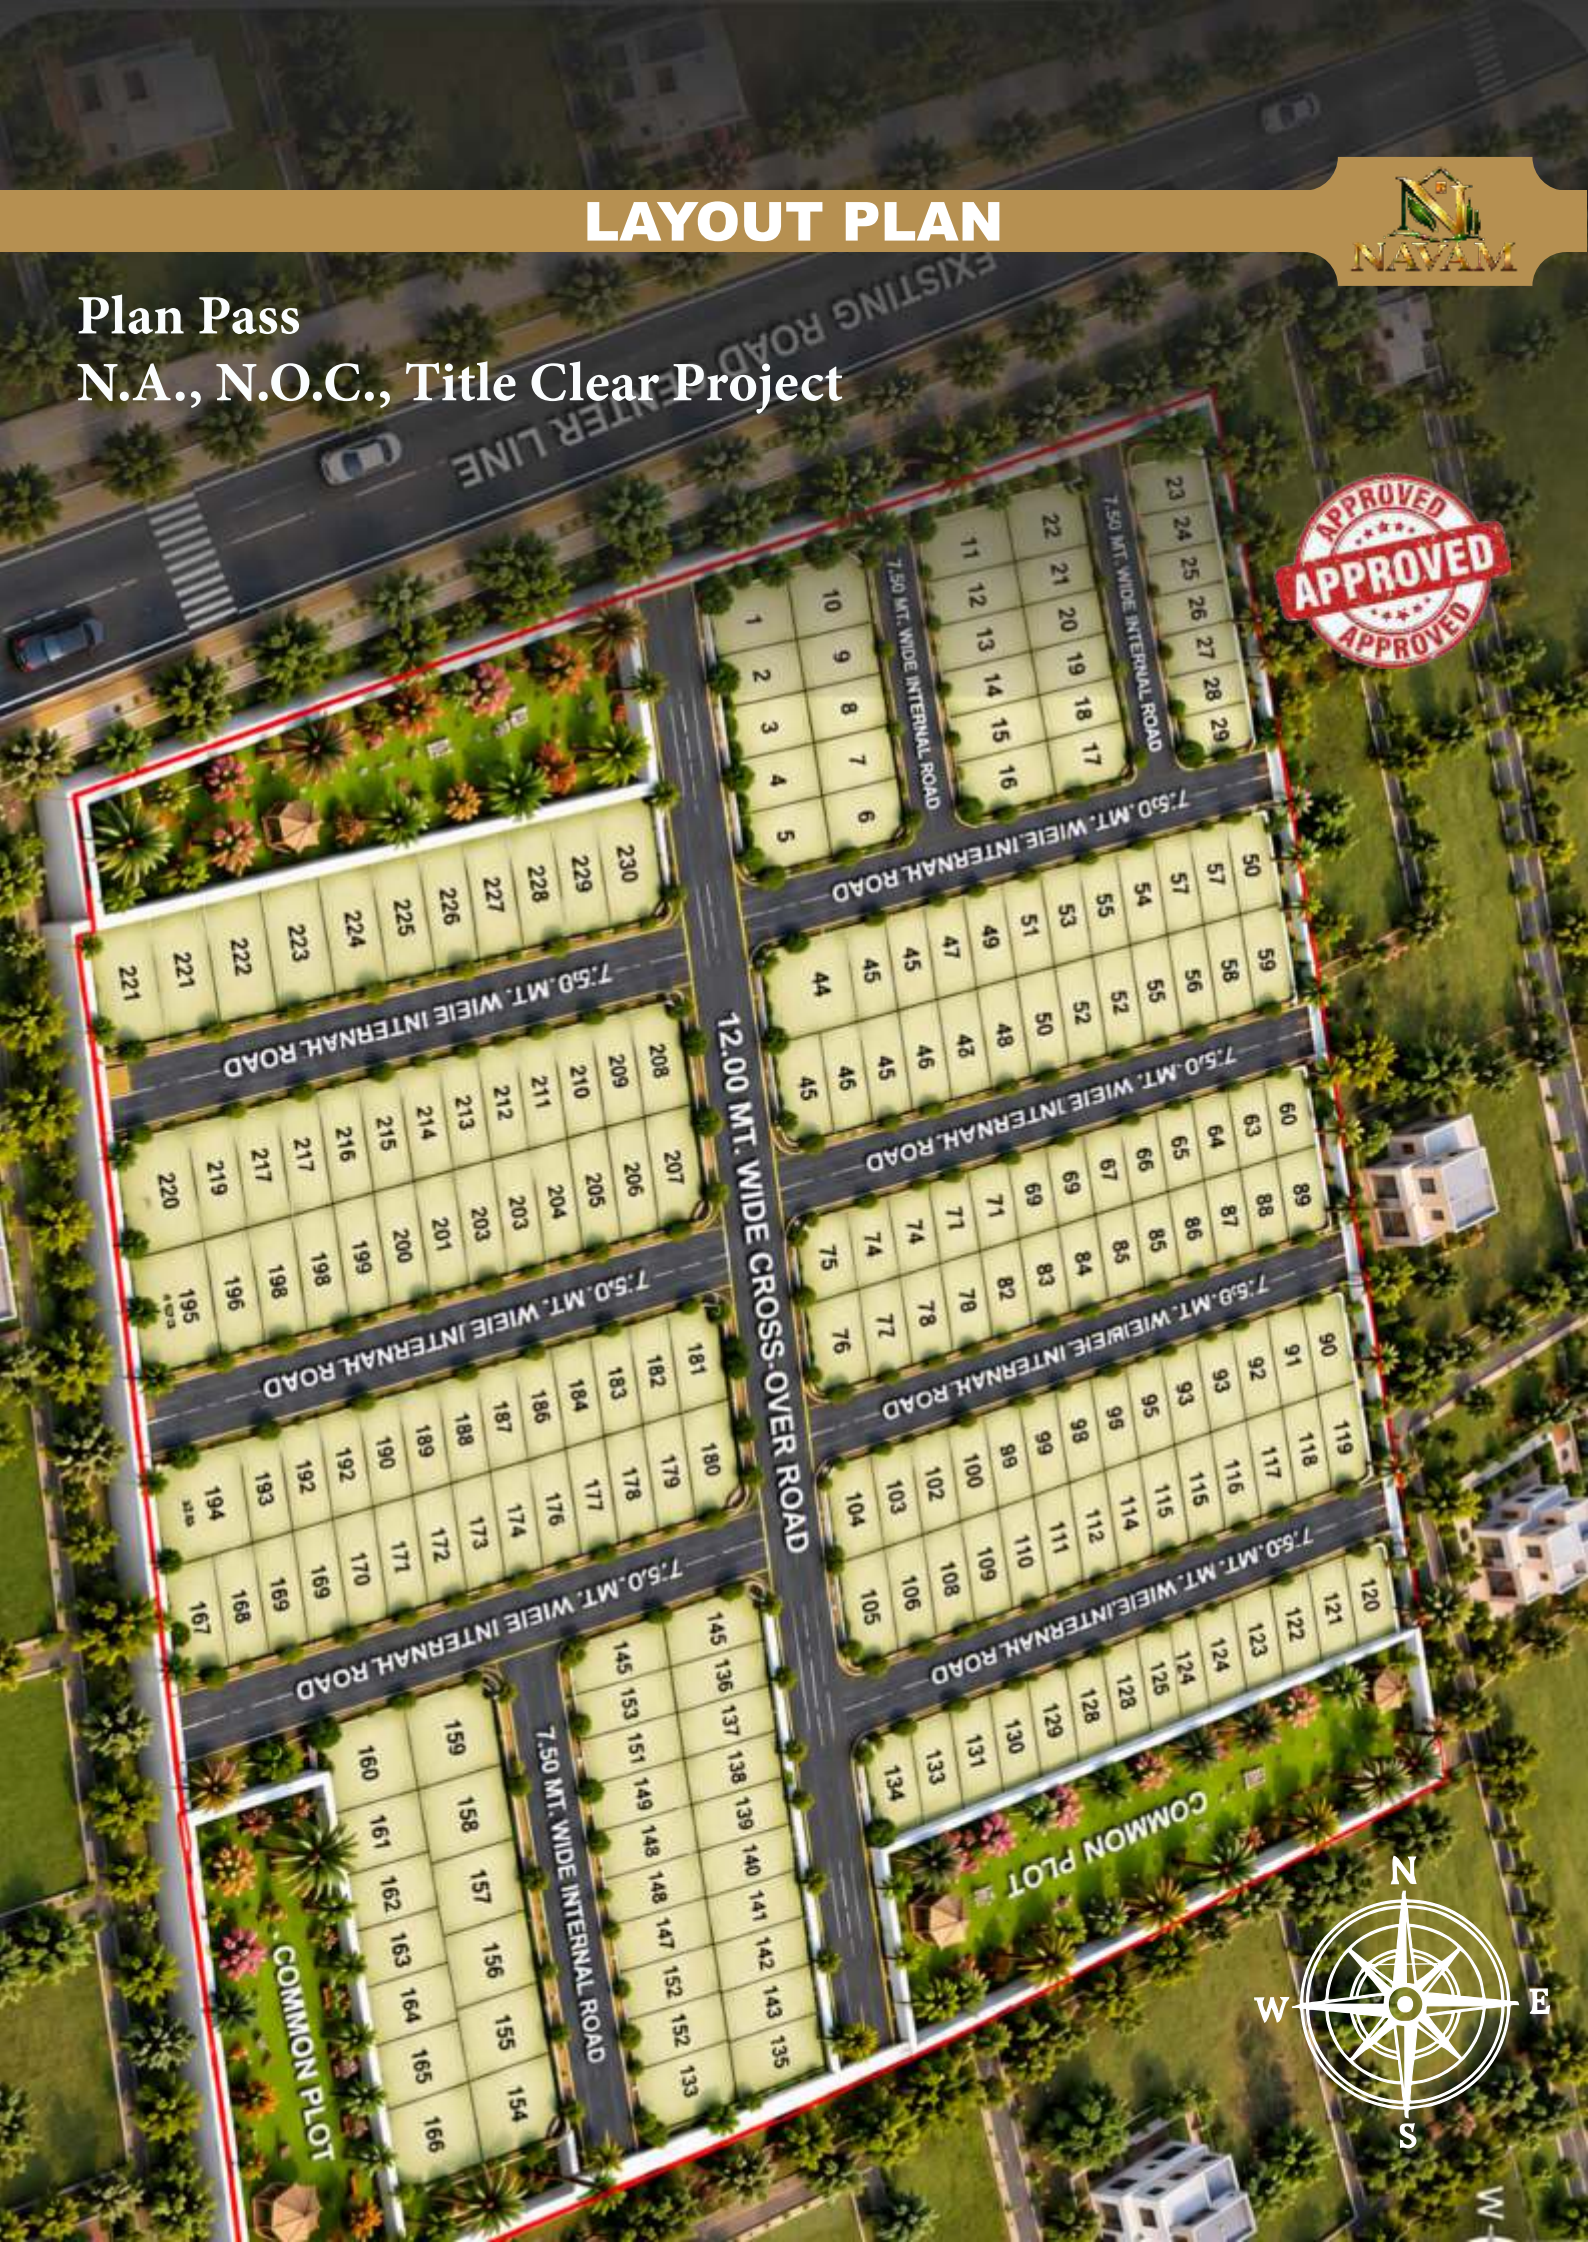

MOJE-ADHELAI,TA-BHAVNAGAR, DIST.-BHAVNAGAR R.S.NO.-16 P2 AREA OF 22359.00 SQ.MT. (26741.36 SQ.YAR) RESIDENTIAL USE SUB PLOT

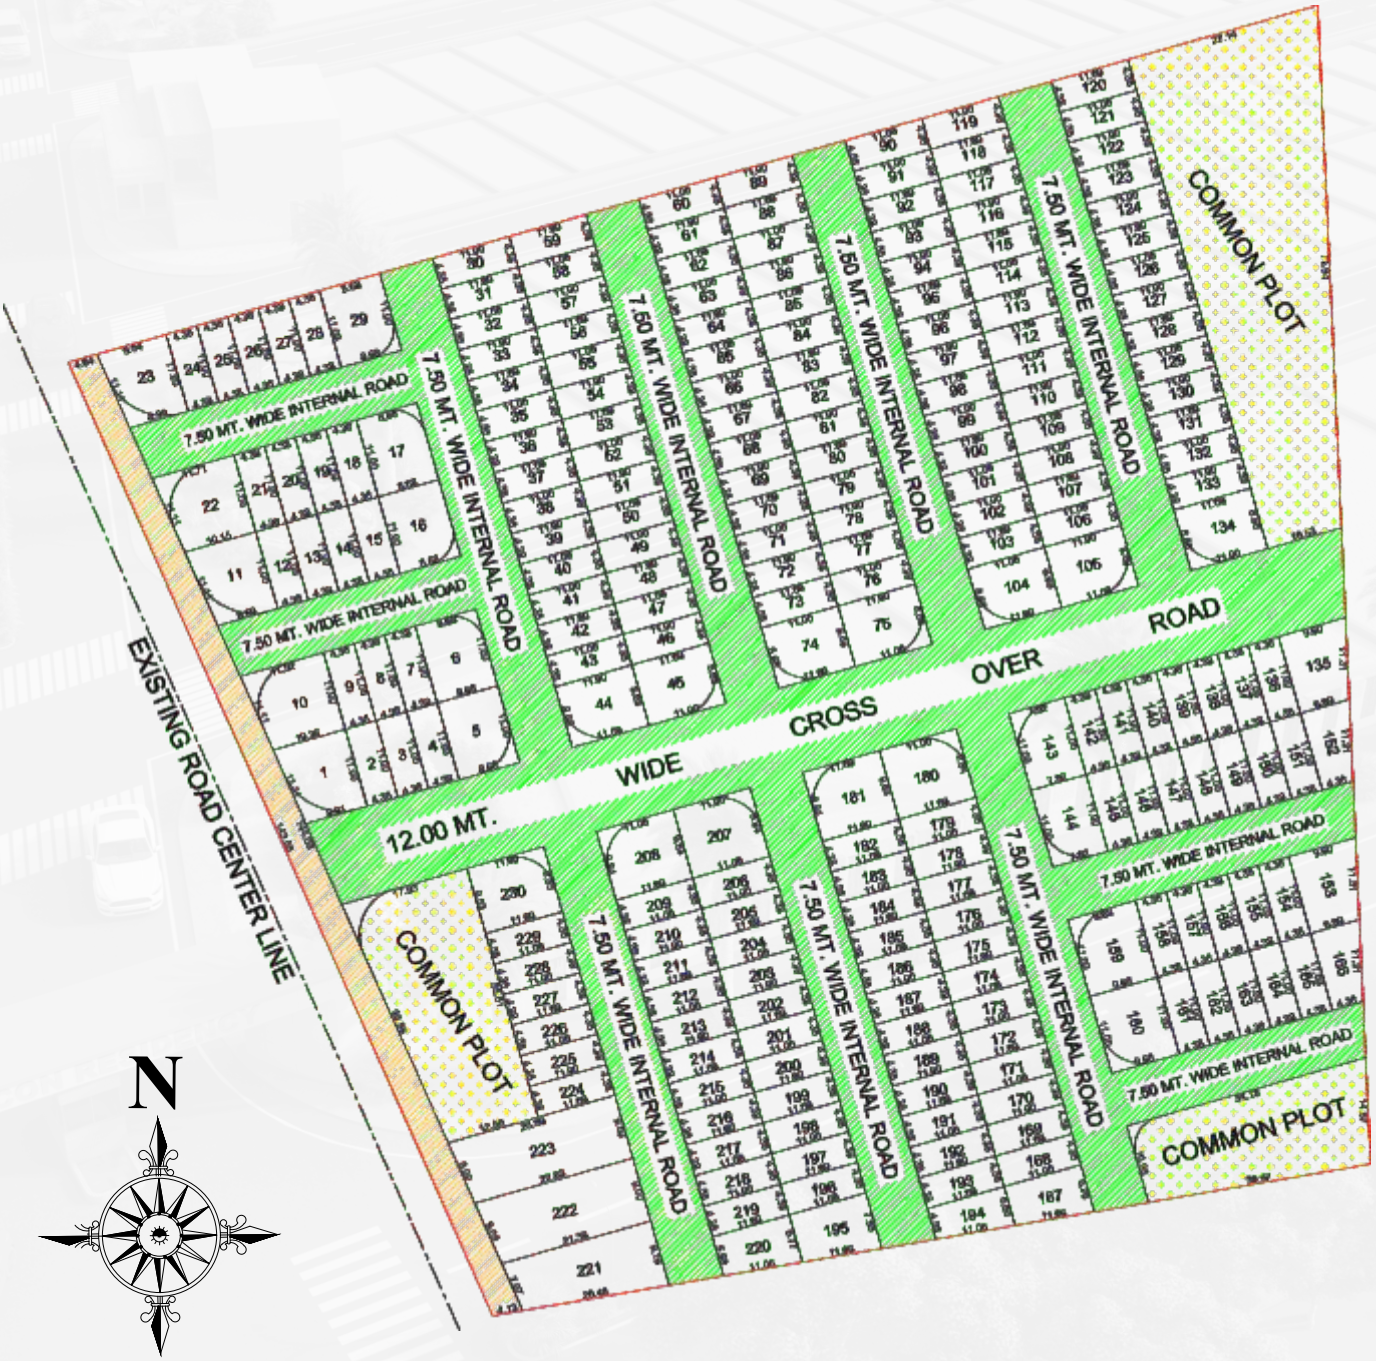

SCALE : NOT TO SCALE



Entry Gate




Garden



Swimming Pool

DHOLERA 360° CONNECTIVITY

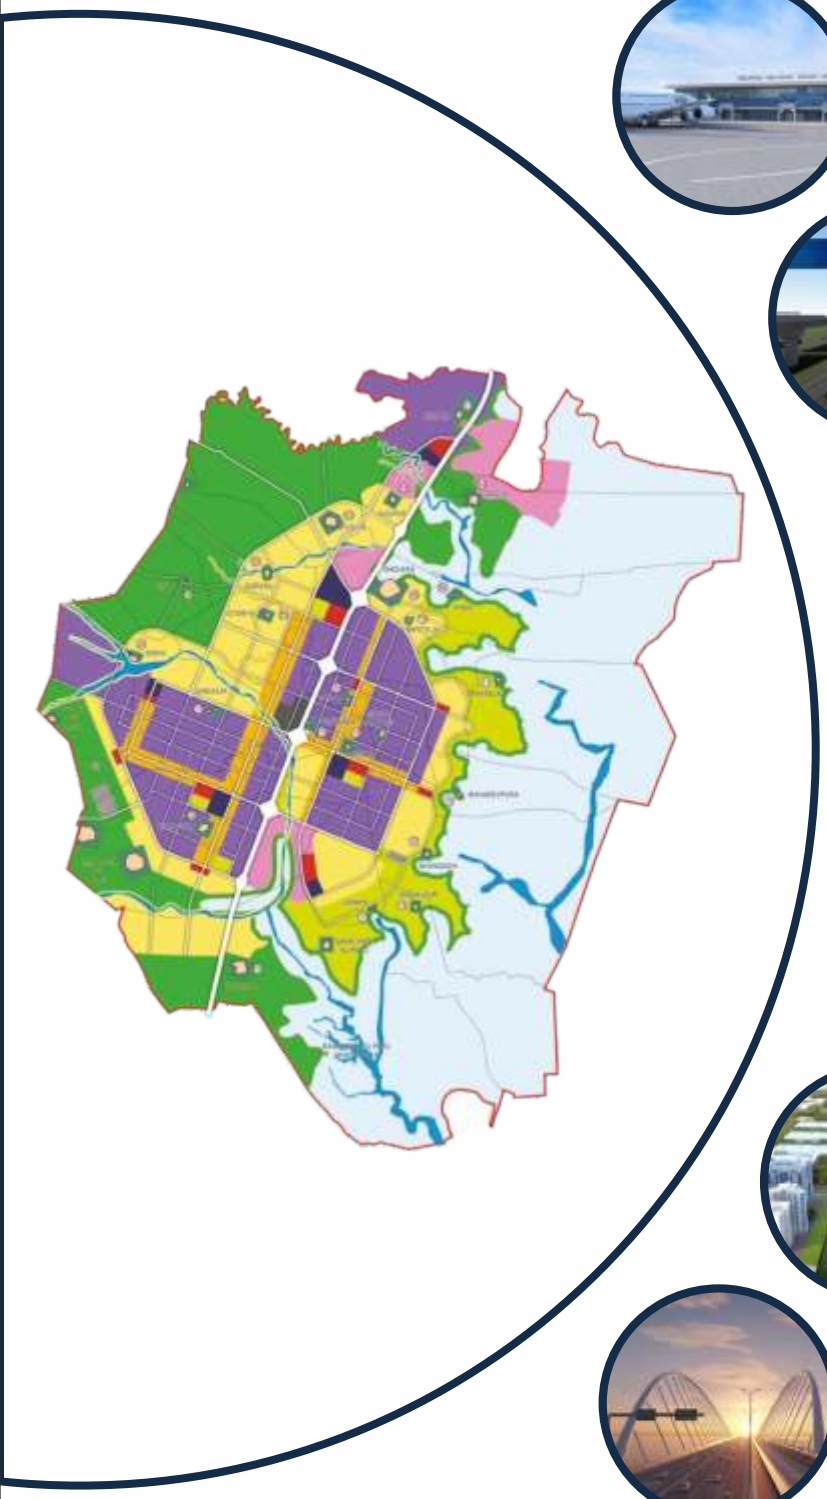


DHOLERA INTERNATIONAL AIRPORT



AHMEDABAD - DHOLERA EXPRESSWAY



RAILWAY DEDICATED FREIGHT CORRIDOR

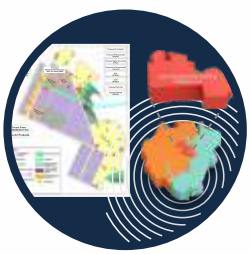

DHOLERA ACTIVATION AREA



DHOLERA SMART CITY

KALPSAR DAM

YOUR GATEWAY TO A BETTER TOMORROW

Secure, Transparent & Trusted.

NAVAM

Corporate office:
G-80, Greater Kailash 3, New Delhi 110048